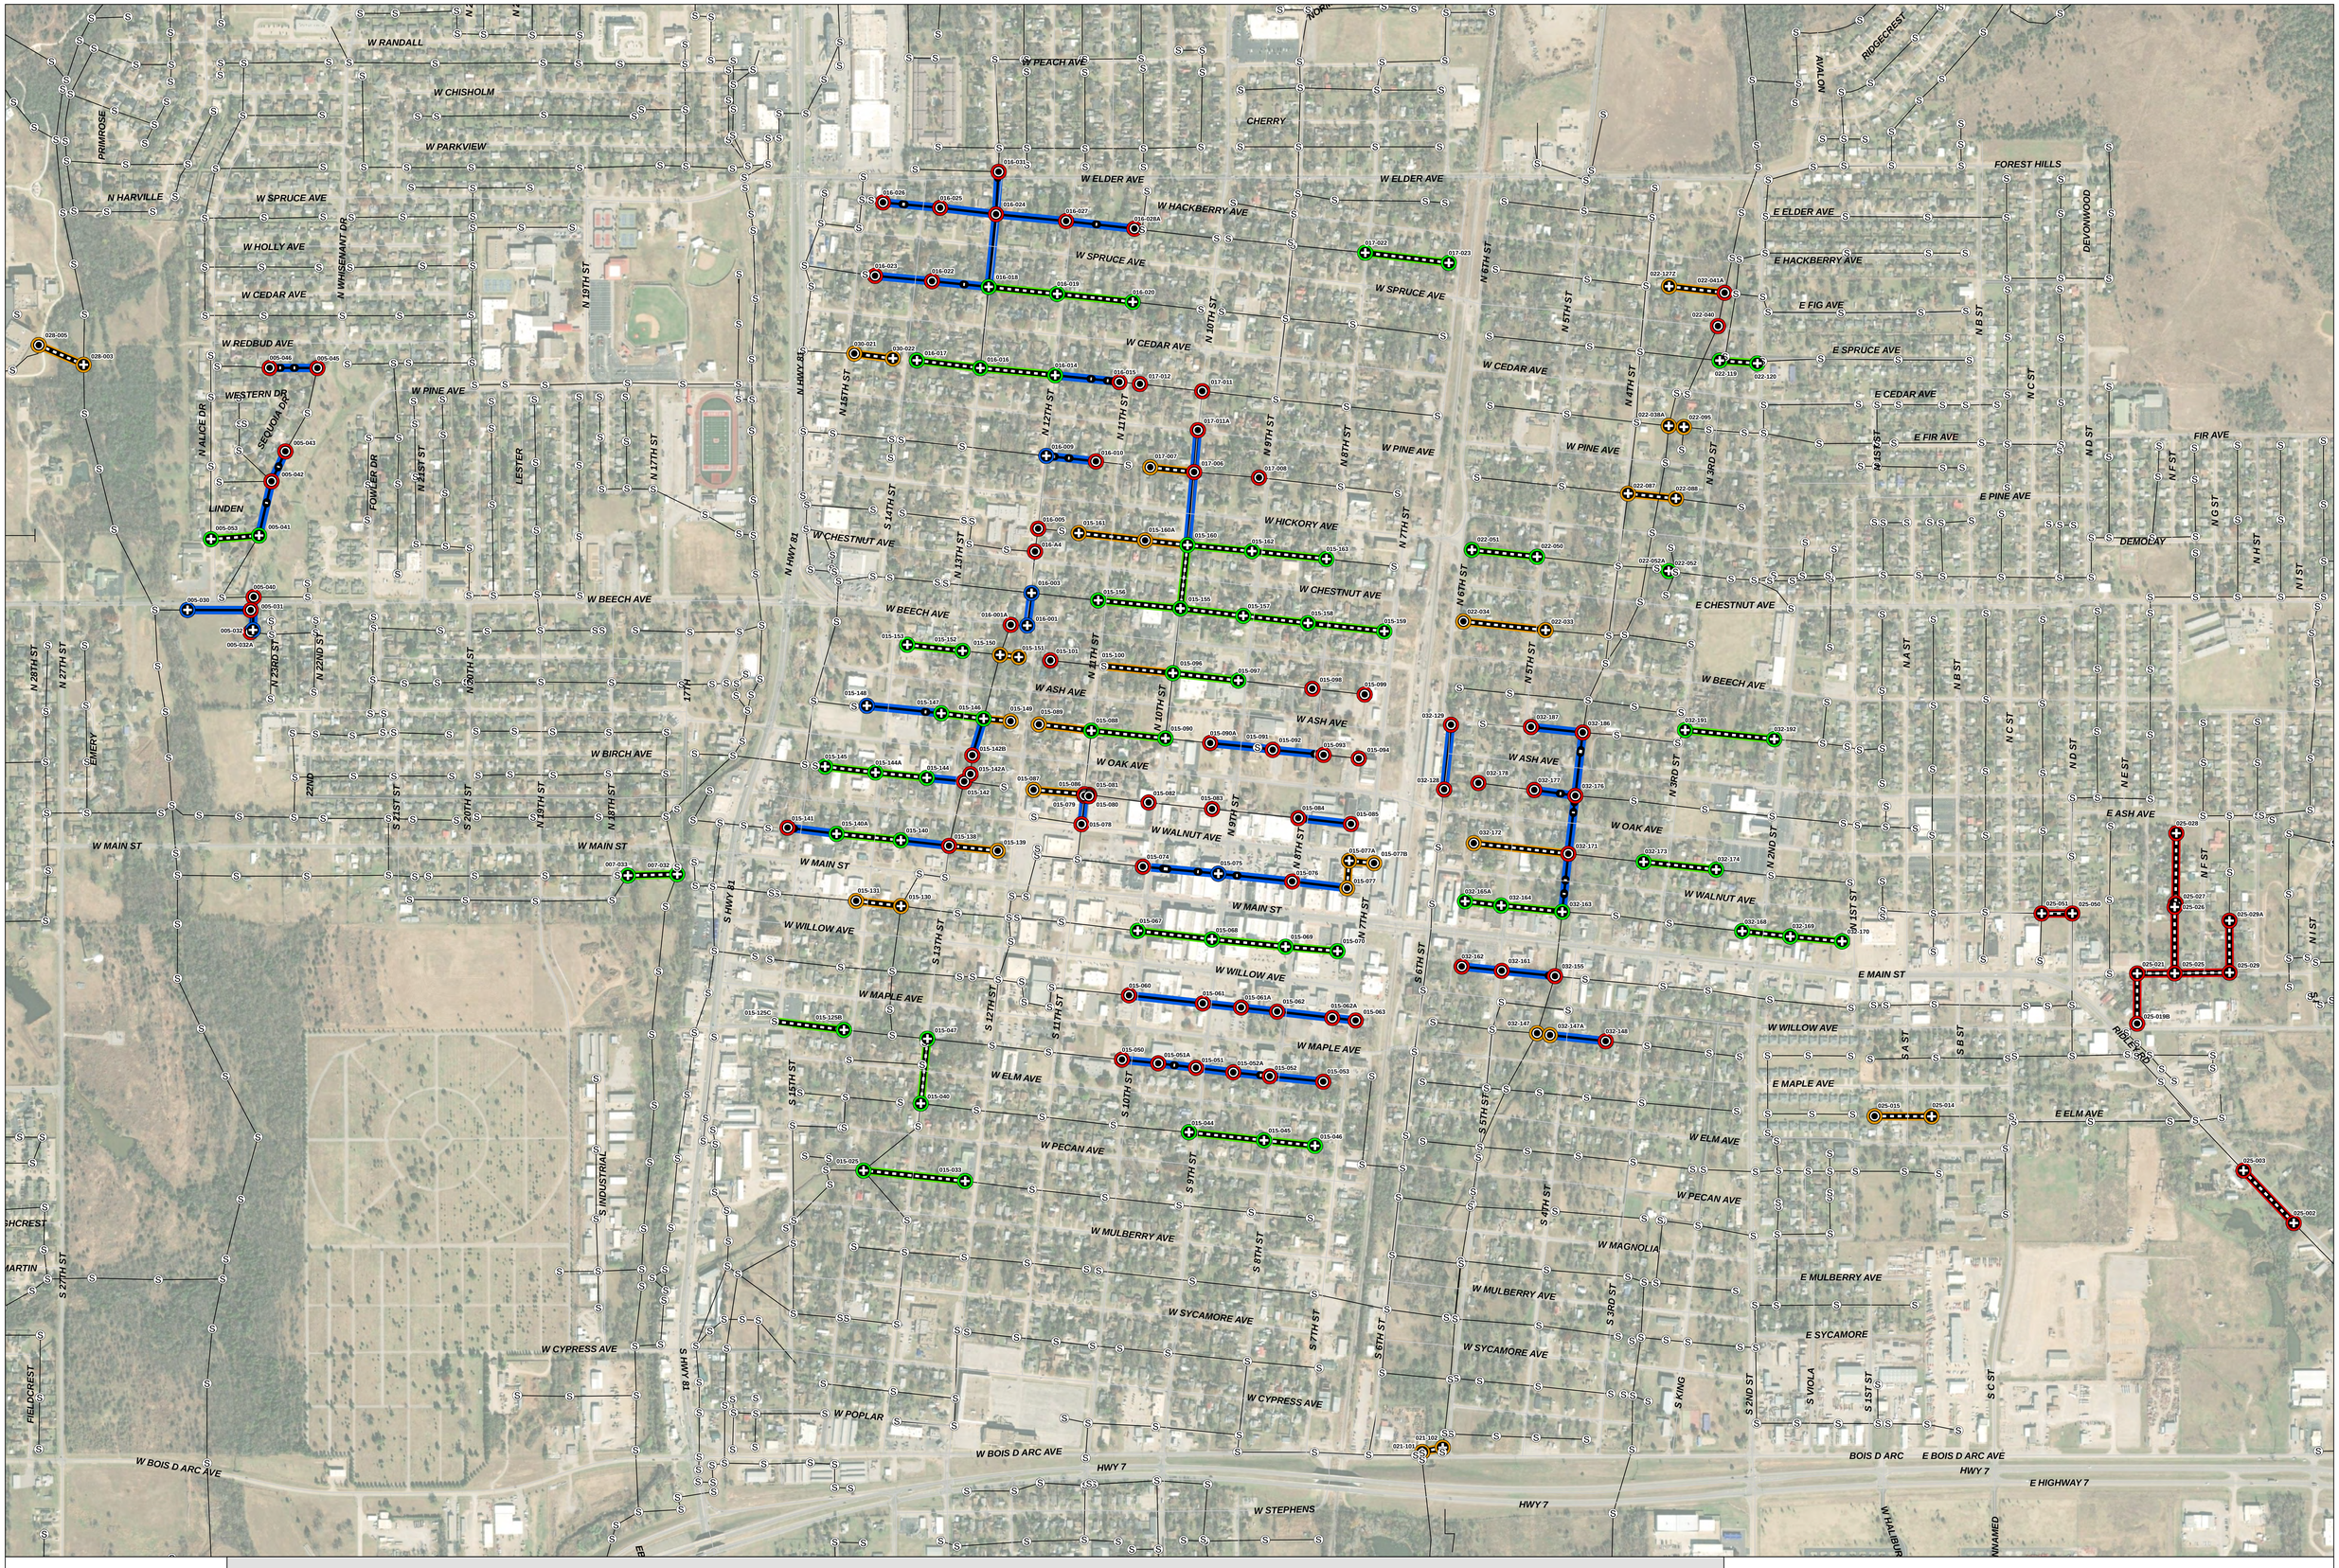

0 200 400 600 800 1,000 Feet

LEGEND

- Existing Manhole (No Rehabilitation)
- Rehabilitate Manhole
- Replace Manhole
- Open Cut Point Repair
- Existing Sewer (No Rehabilitation)
- Cured-In-Place Pipe (CIPP)
- Total Pipe Replacement

PHASE

- 1A
- 1B
- 1C
- 2 (Summer 2022 - Winter 2022)

TETRA TECH

CEC
Portland Utilities Construction Co.
PM Construction & Rehab
Horseshoe Construction, Inc.

CITY OF DUNCAN
SANITARY SEWER REHABILITATION

REHABILITATION PLAN
PHASES 1A, 1B, AND 1C

FIGURE 1